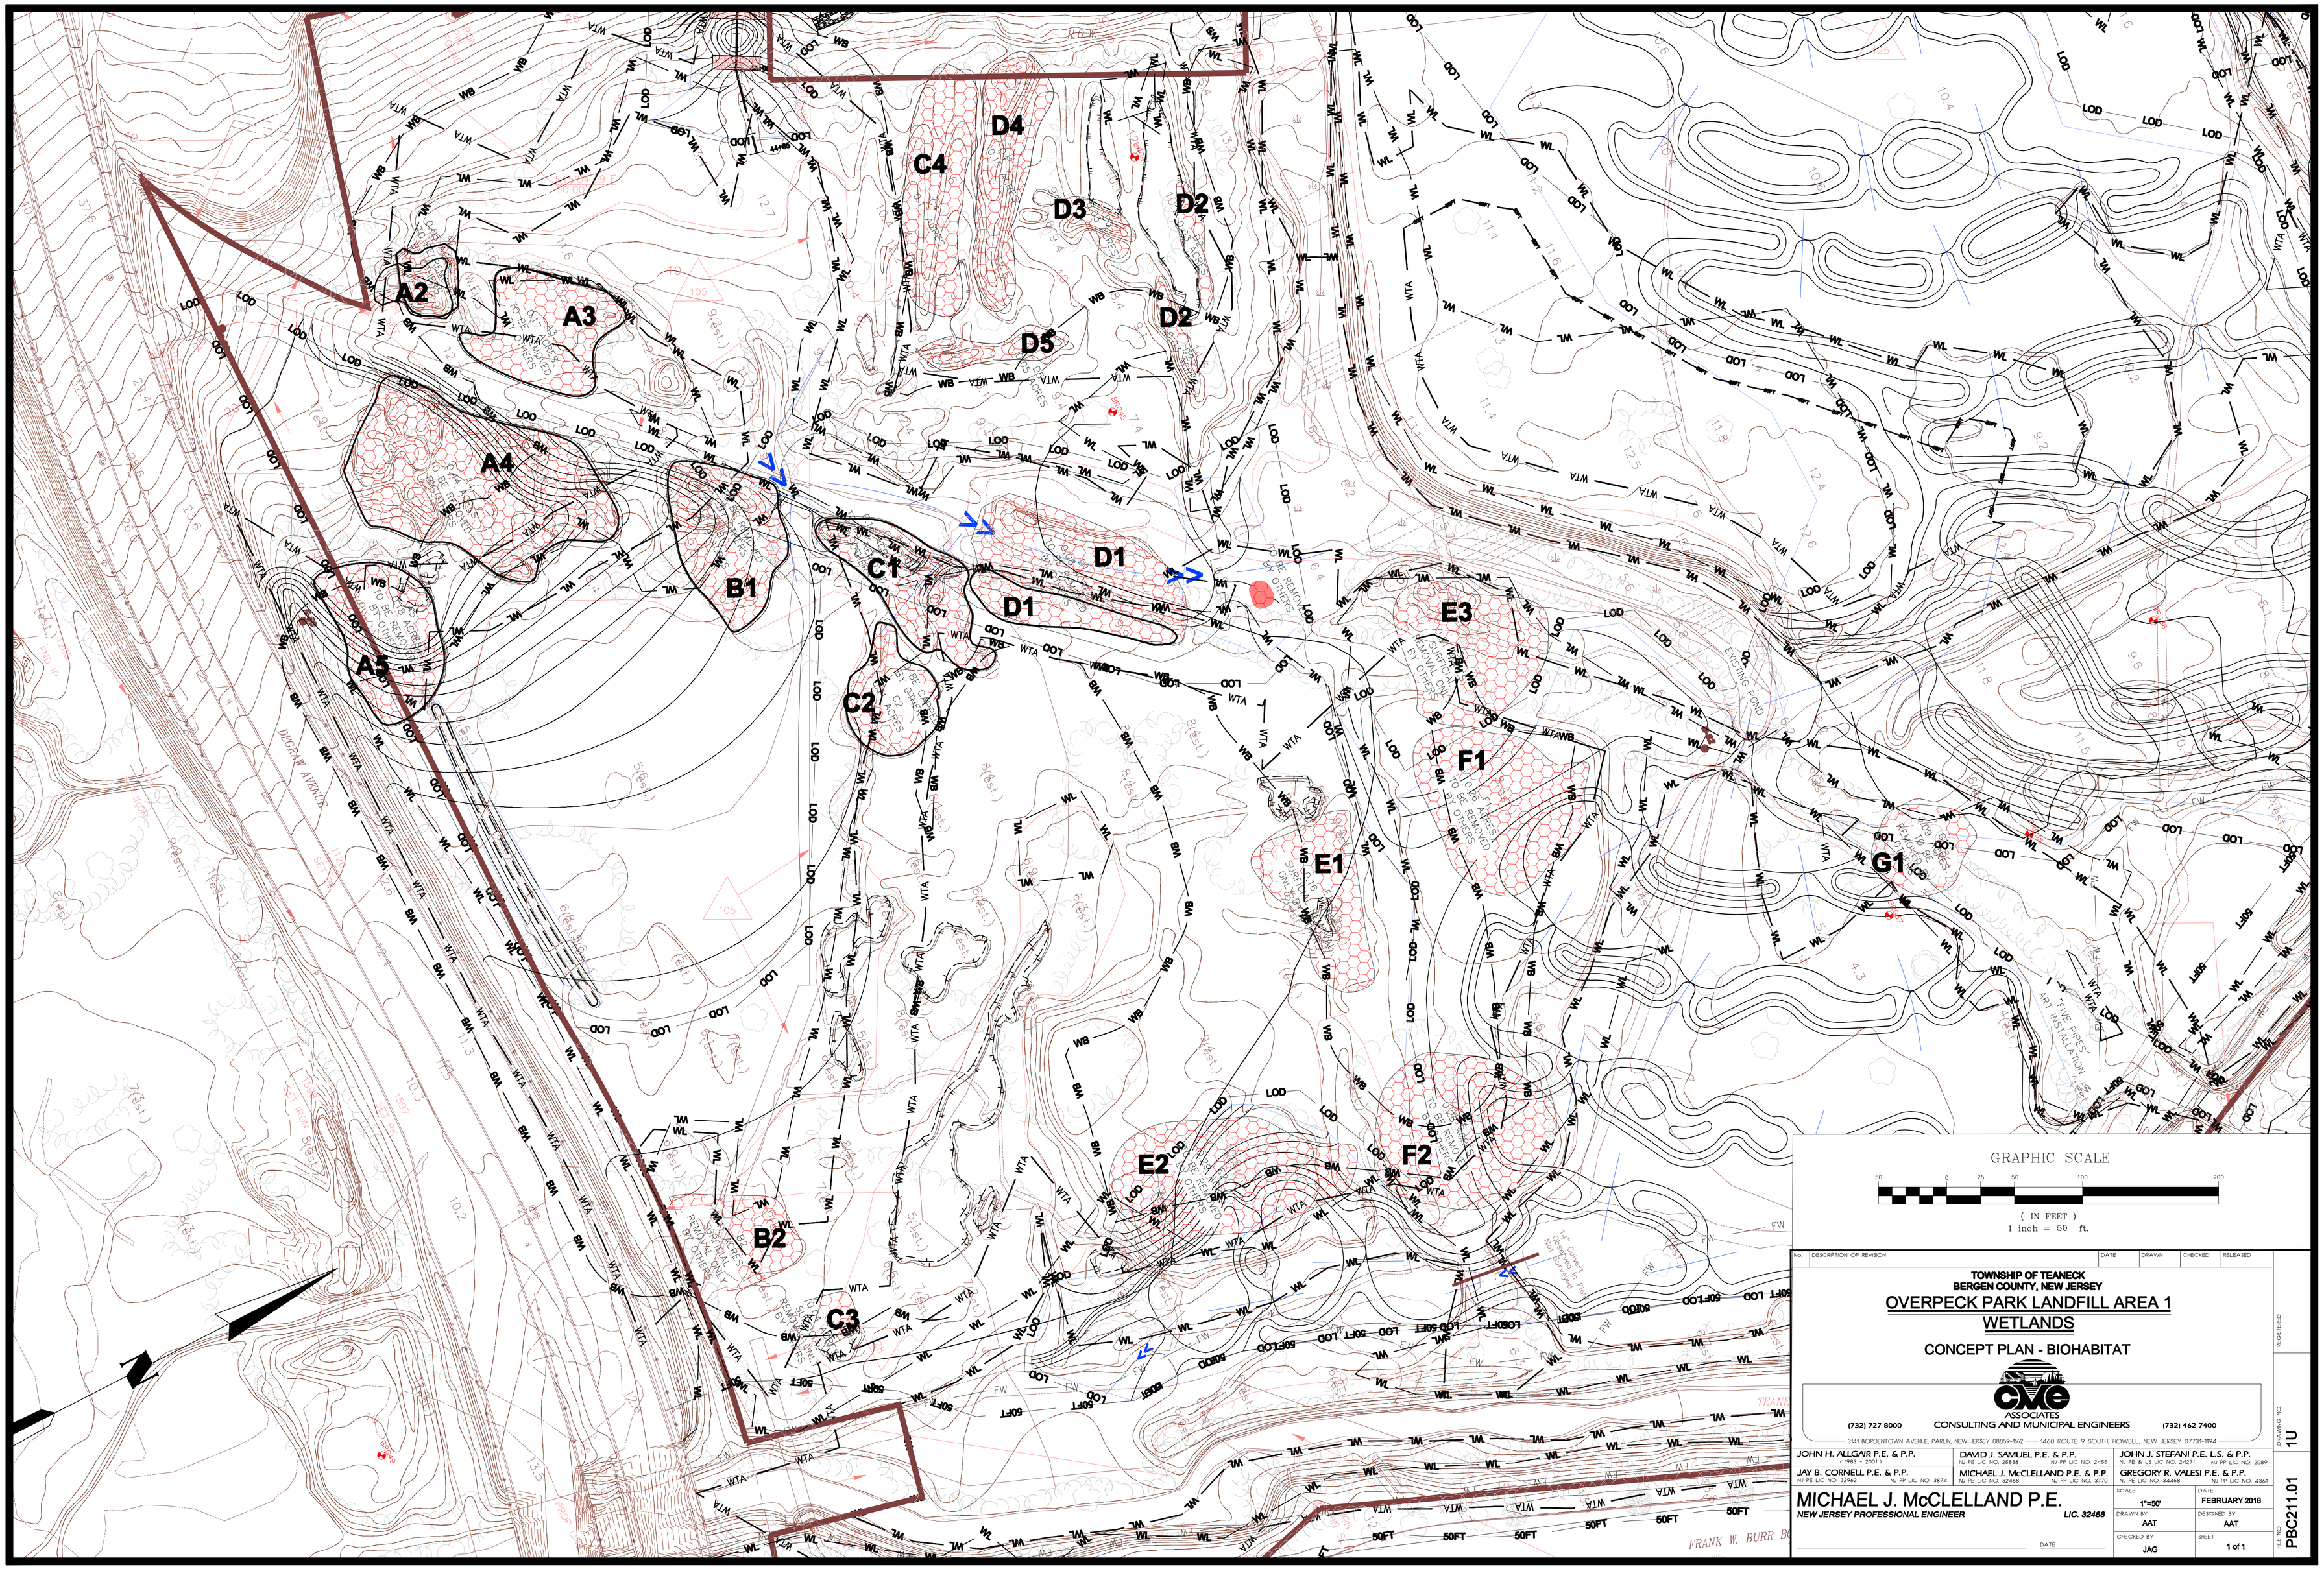
A2
A3
A4
A5
B1
B2
C1
C2
C3
C4
D1
D2
D3
D4
D5
E1
E2
E3
F1
F2
G1
GRAPHIC SCALE
50 0 25 50 100 200
(IN FEET)
1 inch = 50 ft.
TOWNSHIP OF TEANECK
BERGEN COUNTY, NEW JERSEY
OVERPECK PARK LANDFILL AREA 1
WETLANDS
CONCEPT PLAN - BIOHABITAT
CME ASSOCIATES
(732) 727 8000
CONSULTING AND MUNICIPAL ENGINEERS
(732) 462 7400
3141 BORDENTOWN AVENUE, PARLIN, NEW JERSEY 08859-1962 —— 1460 ROUTE 9 SOUTH, HOWELL, NEW JERSEY 07731-1994
JOHN H. ALLGAIR P.E. & P.P.
(1983 - 2001)
DAVID J. SAMUEL P.E. & P.P.
NJ PE LIC NO. 25838 NJ PP LIC NO. 2455
JOHN J. STEFANI P.E. L.S. & P.P.
NJ PE & LS LIC NO. 24271 NJ PP LIC NO. 2089
JAY B. CORNELL P.E. & P.P.
NJ PE LIC NO. 32962 NJ PP LIC NO. 3874
MICHAEL J. McCLELLAND P.E. & P.P.
NJ PE LIC NO. 32468 NJ PP LIC NO. 3770
GREGORY R. VALESI P.E. & P.P.
NJ PE LIC NO. 36468 NJ PP LIC NO. 4361
MICHAEL J. McCLELLAND P.E.
NEW JERSEY PROFESSIONAL ENGINEER
LIC. 32468
DATE
SCALE 1"=50'
DATE FEBRUARY 2018
DRAWN BY AAT
DESIGNED BY AAT
CHECKED BY JAG
SHEET 1 of 1
FILE NO. PBC211.01
DRAWING NO. 1U
REGISTERED
No. DESCRIPTION OF REVISION DATE DRAWN CHECKED RELEASED